

CEDAR RIDGE


UTILITY IMPROVEMENTS

WATER MAIN + SITE RESTORATION


CEDAR AVENUE / STATION 00+00 - 07+00

C-101

PLAN & QUANTITY BASIS

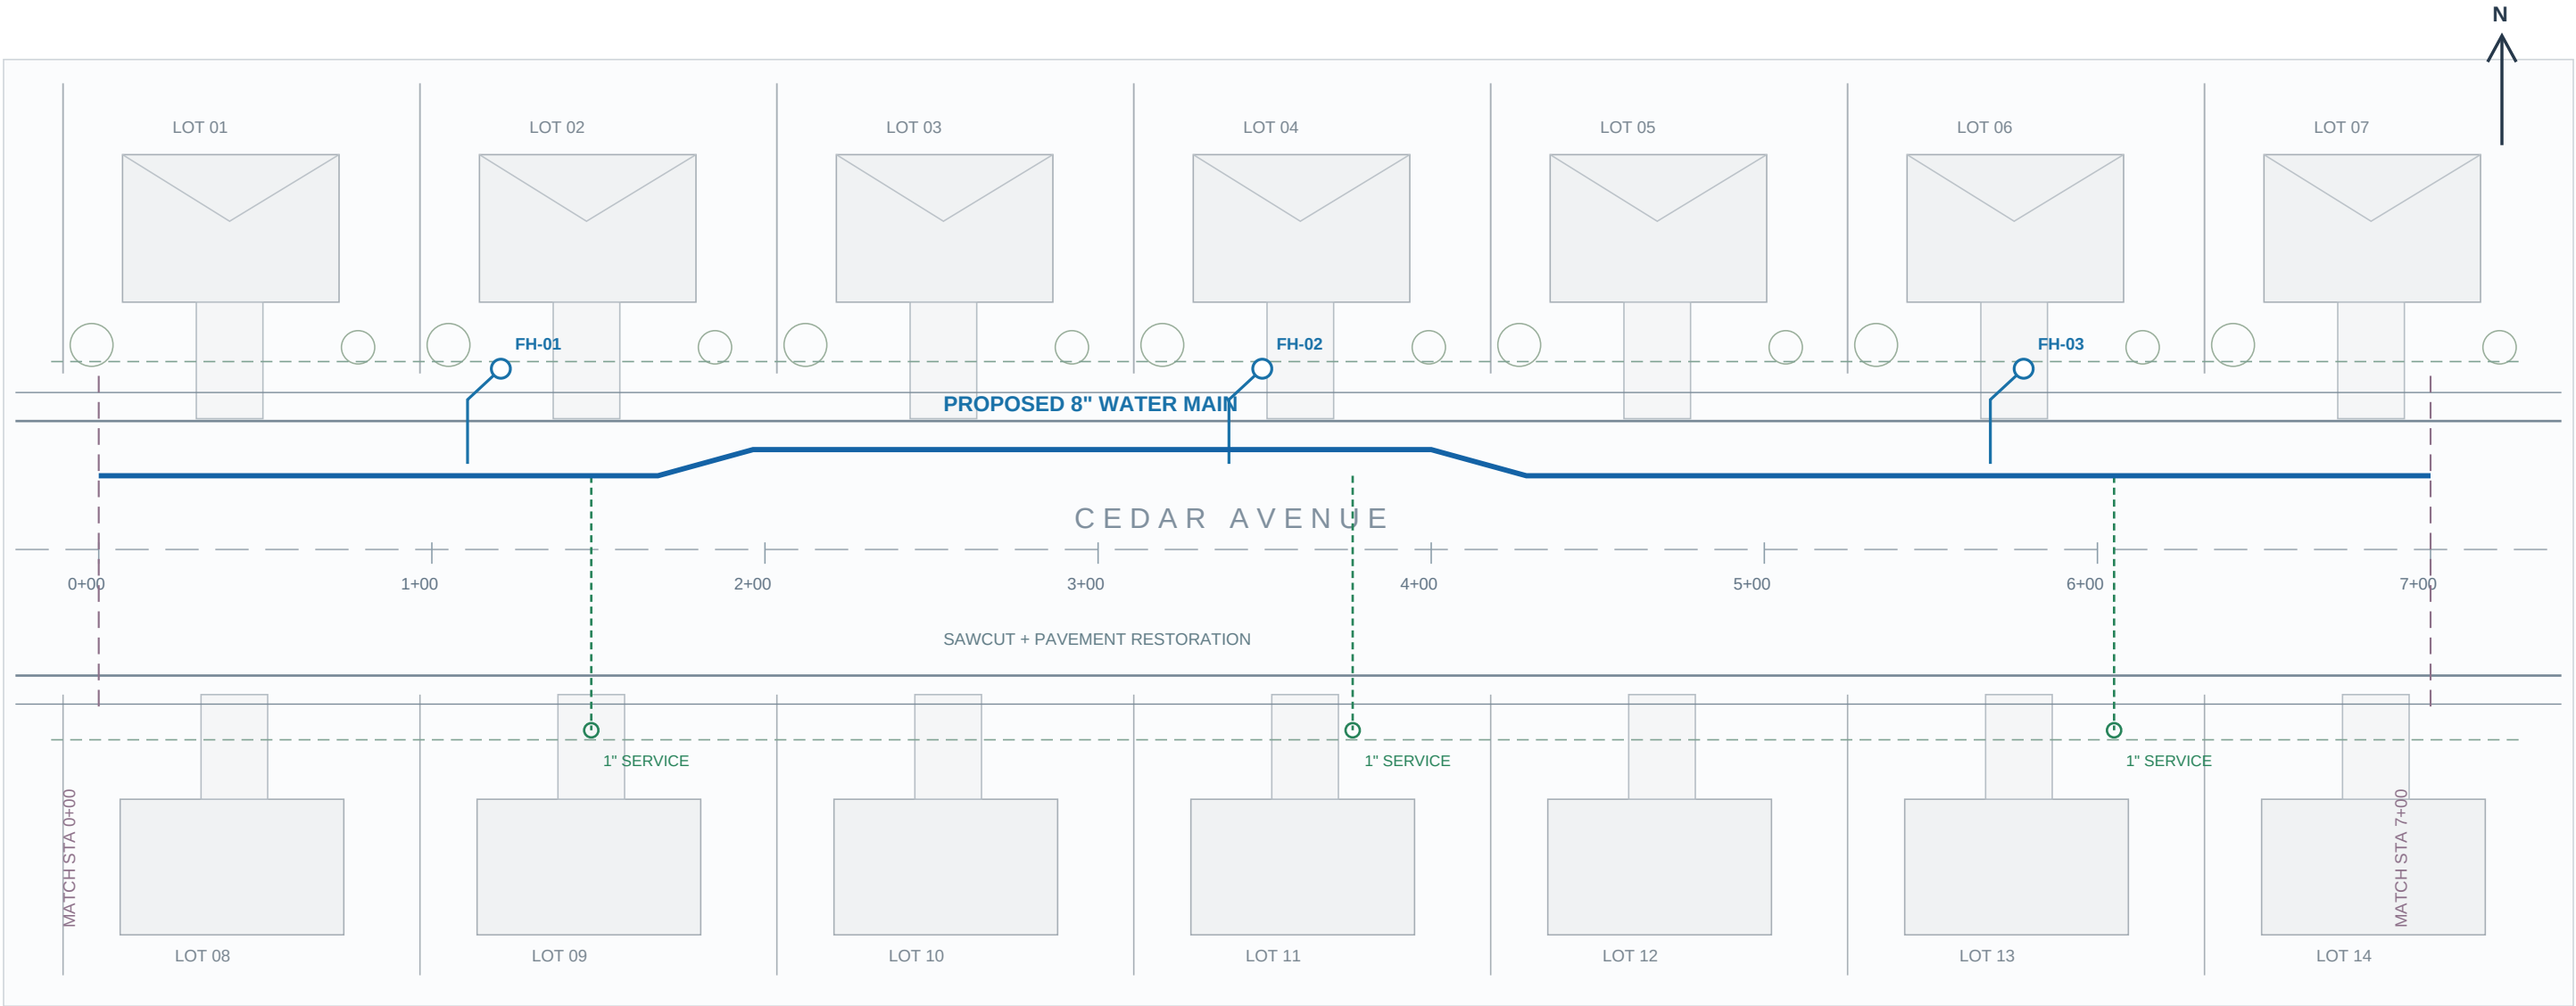

TYPICAL PROFILE / DEMONSTRATION DESIGN

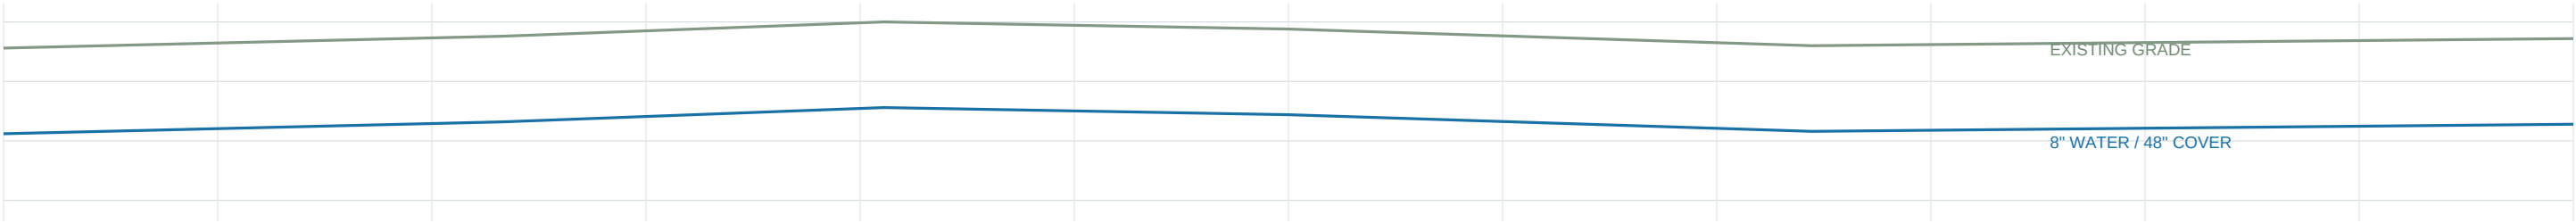

DEMONSTRATION ONLY

Fictional site, quantities and prices. Not for construction.



SCALE 1" = 51.43'

SHEET 1 OF 3

CEDAR RIDGE


UTILITY IMPROVEMENTS

WATER MAIN + SITE RESTORATION


CEDAR AVENUE / STATION 07+00 - 14+00

C-102

PLAN & QUANTITY BASIS

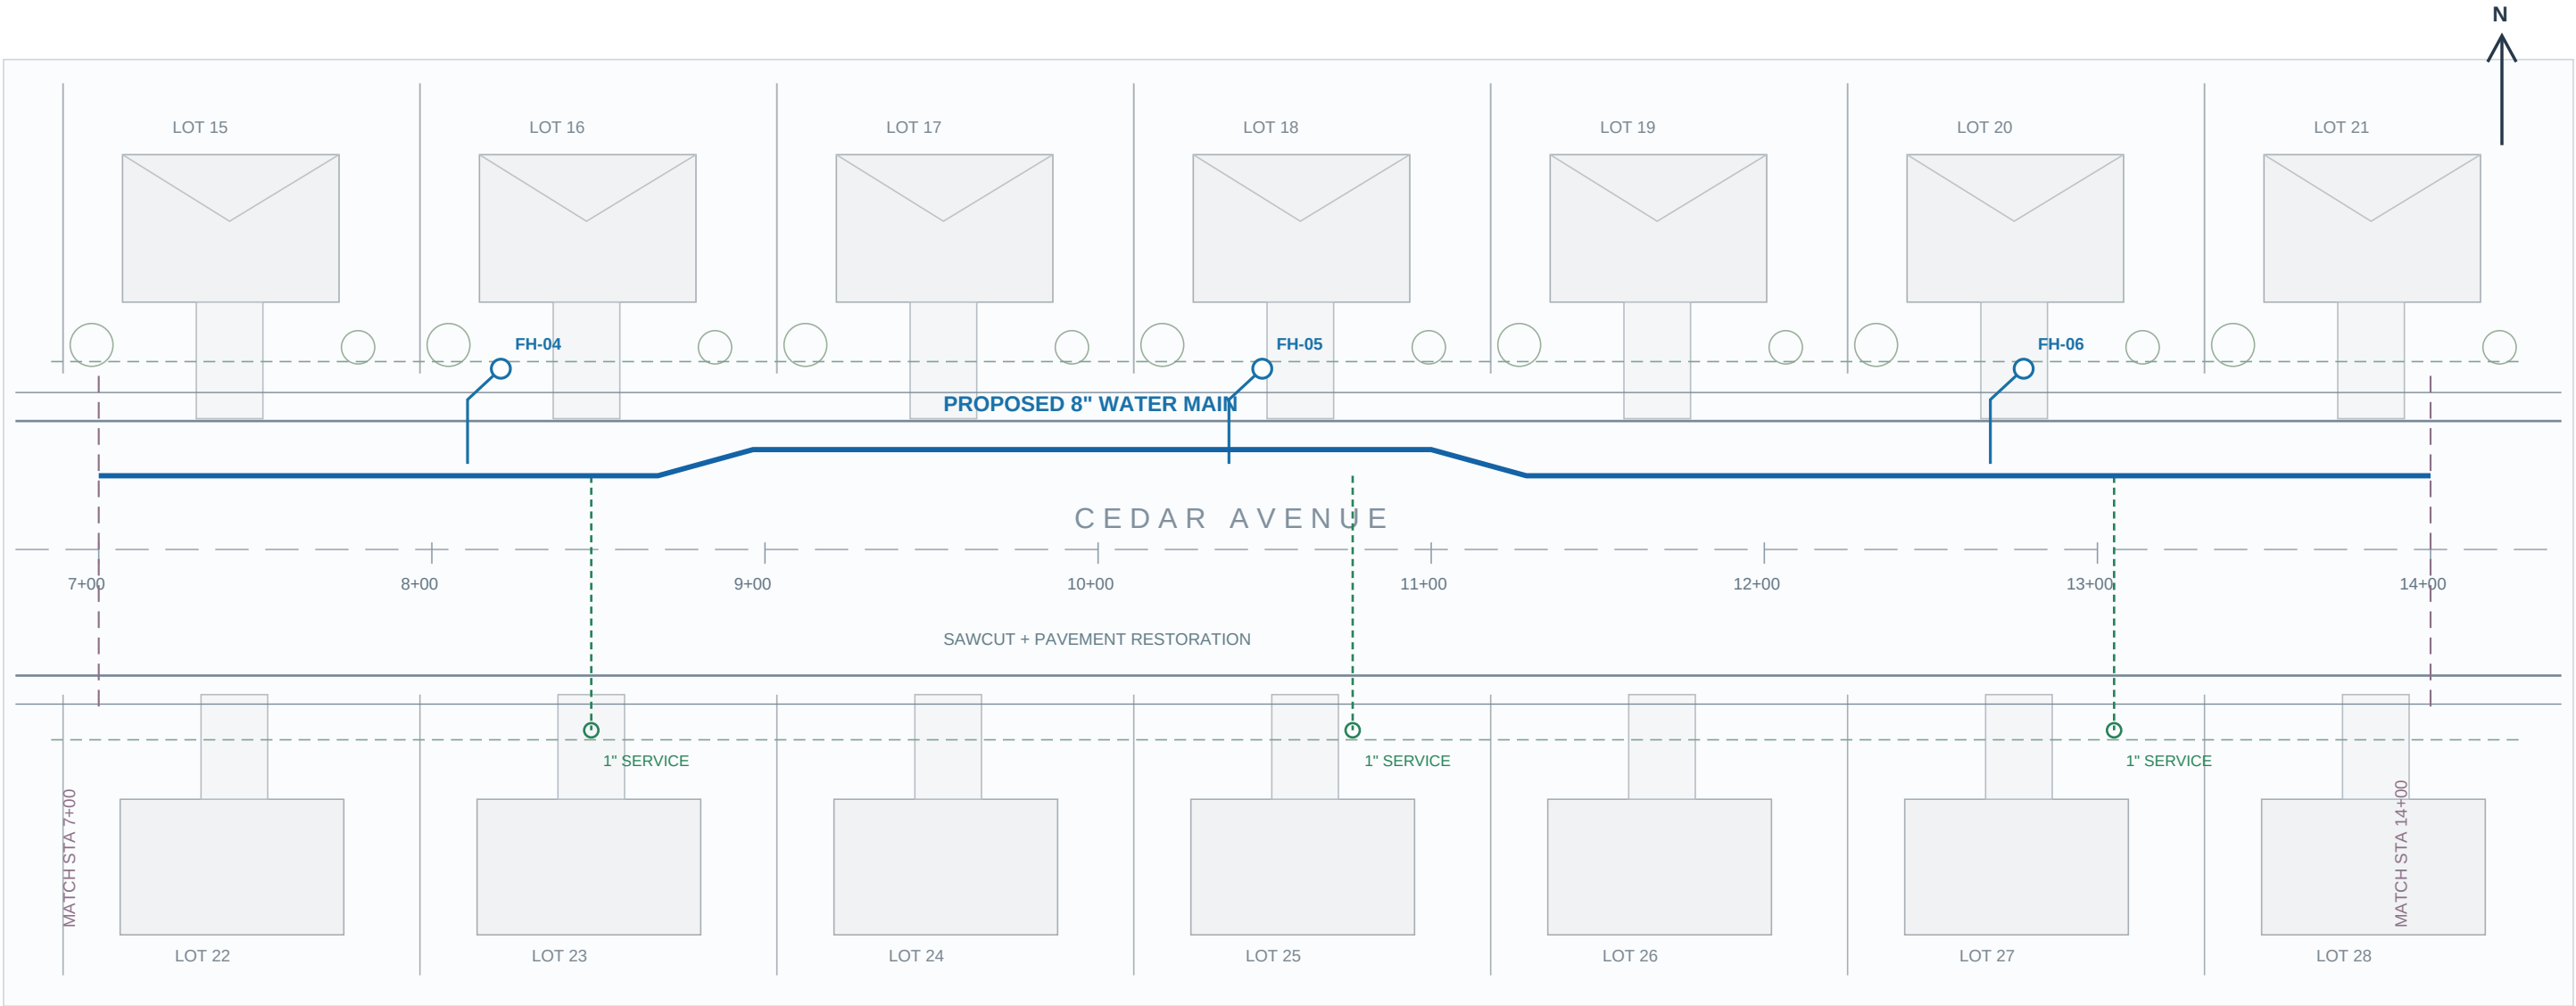

TYPICAL PROFILE / DEMONSTRATION DESIGN

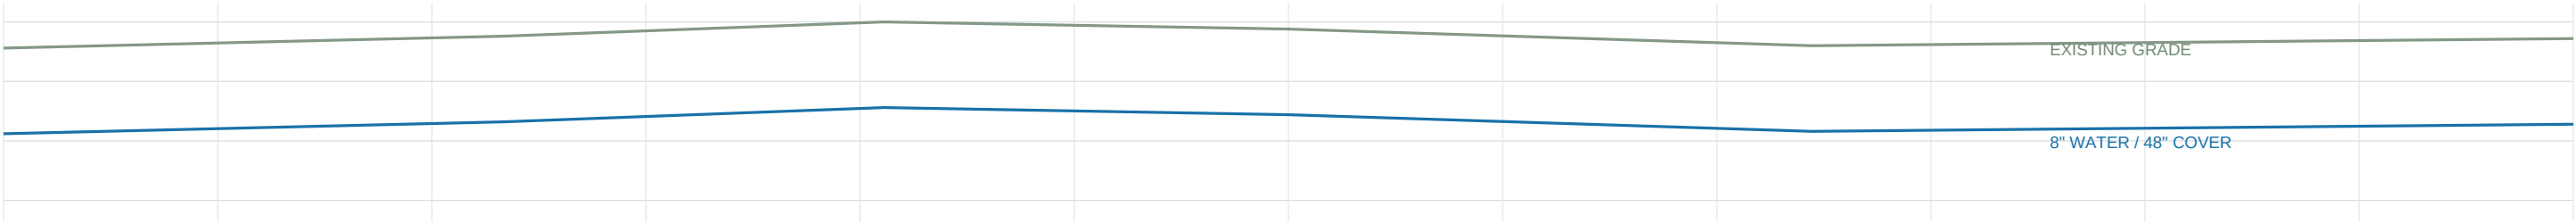

DEMONSTRATION ONLY

Fictional site, quantities and prices. Not for construction.



SCALE 1" = 51.43'

SHEET 2 OF 3

CEDAR RIDGE


UTILITY IMPROVEMENTS

WATER MAIN + SITE RESTORATION


CEDAR AVENUE / STATION 14+00 - 21+00

C-103

PLAN & QUANTITY BASIS

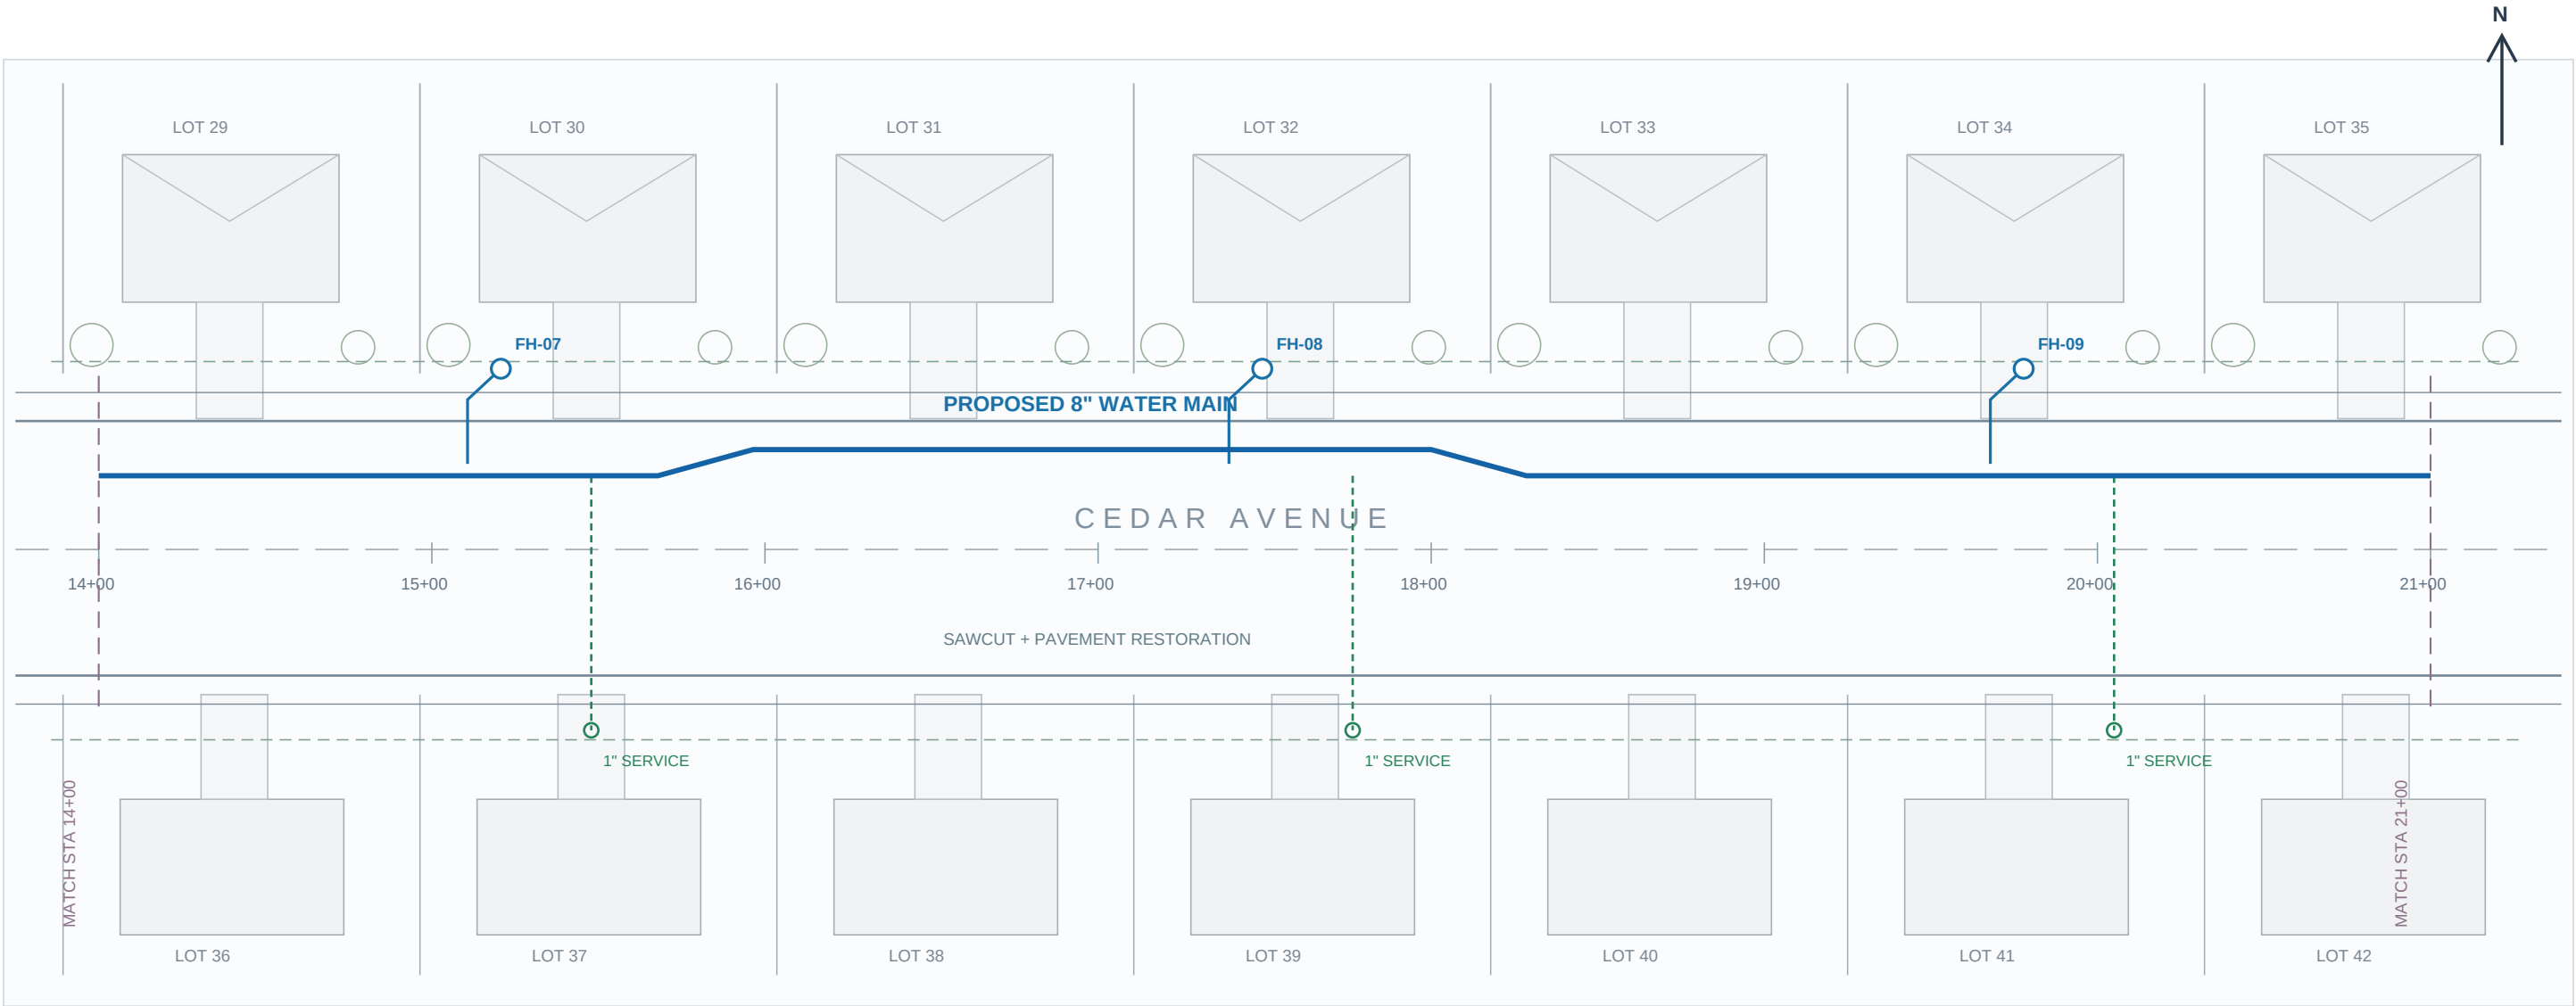

TYPICAL PROFILE / DEMONSTRATION DESIGN

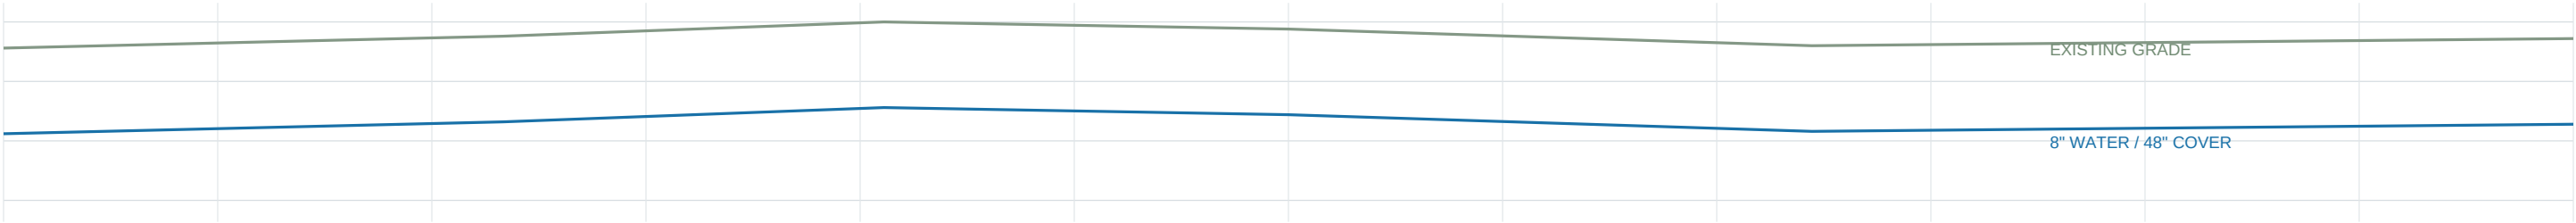

DEMONSTRATION ONLY

Fictional site, quantities and prices. Not for construction.



SCALE 1" = 51.43'

SHEET 3 OF 3

CEDAR RIDGE UTILITIES

BID SCHEDULE

Owner quantities for the fictional demonstration project.

ITEM	DESCRIPTION	UNIT	QUANTITY
01	8 inch water main	LF	2,100
02	Fire hydrant assemblies	EA	9
03	Pavement restoration	SF	40,500

QUANTITY BASIS

Compare the owner schedule with the exact quantities measured from the plans.

All quantities and prices are illustrative. This schedule is not an offer or a construction document.